


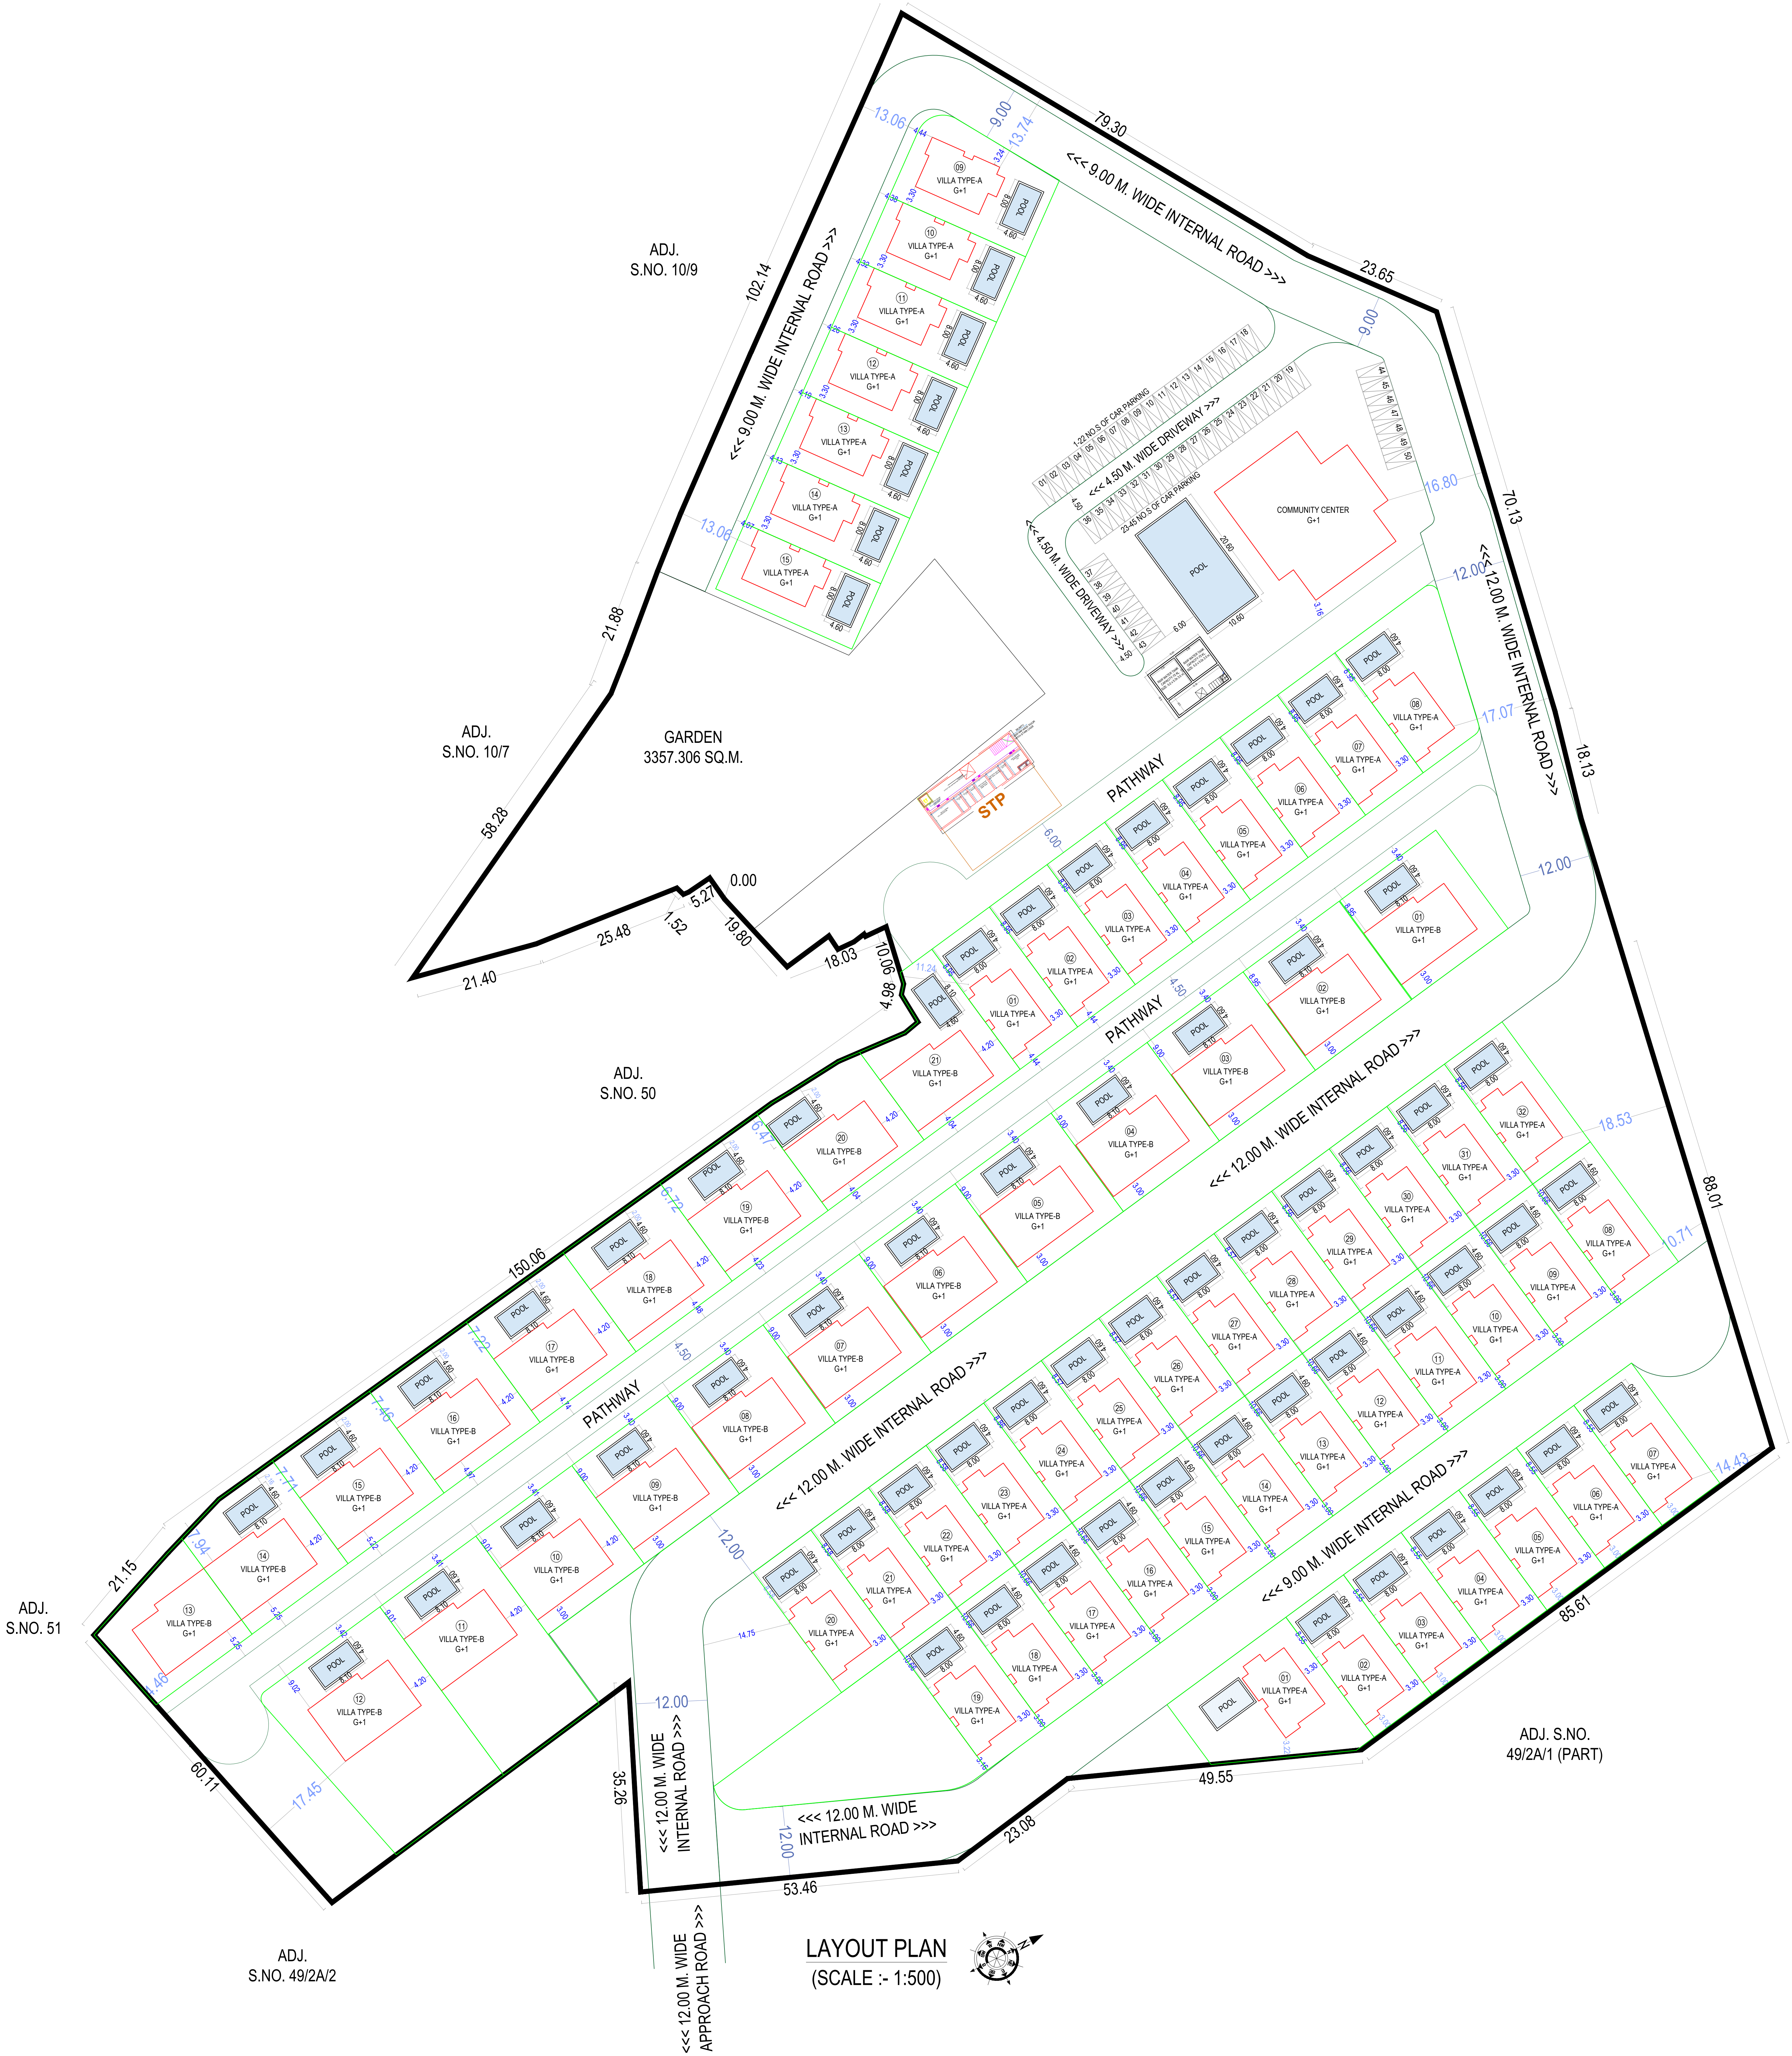

LAYOUT PLAN
(SCALE :- 1:500)

